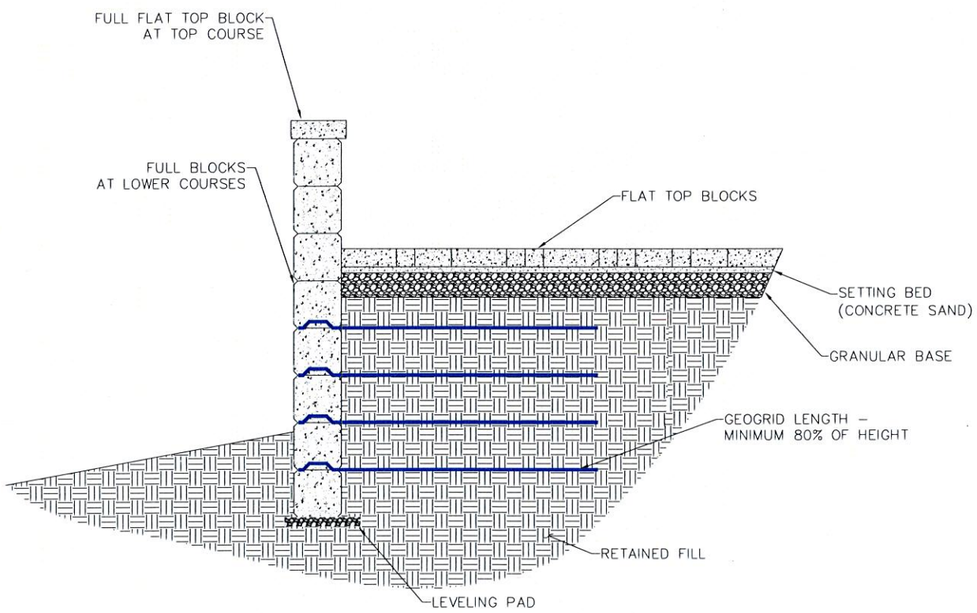

TYPICAL RETAINING WALL CROSS SECTION

0 1 2
SCALE: 1" = 2'

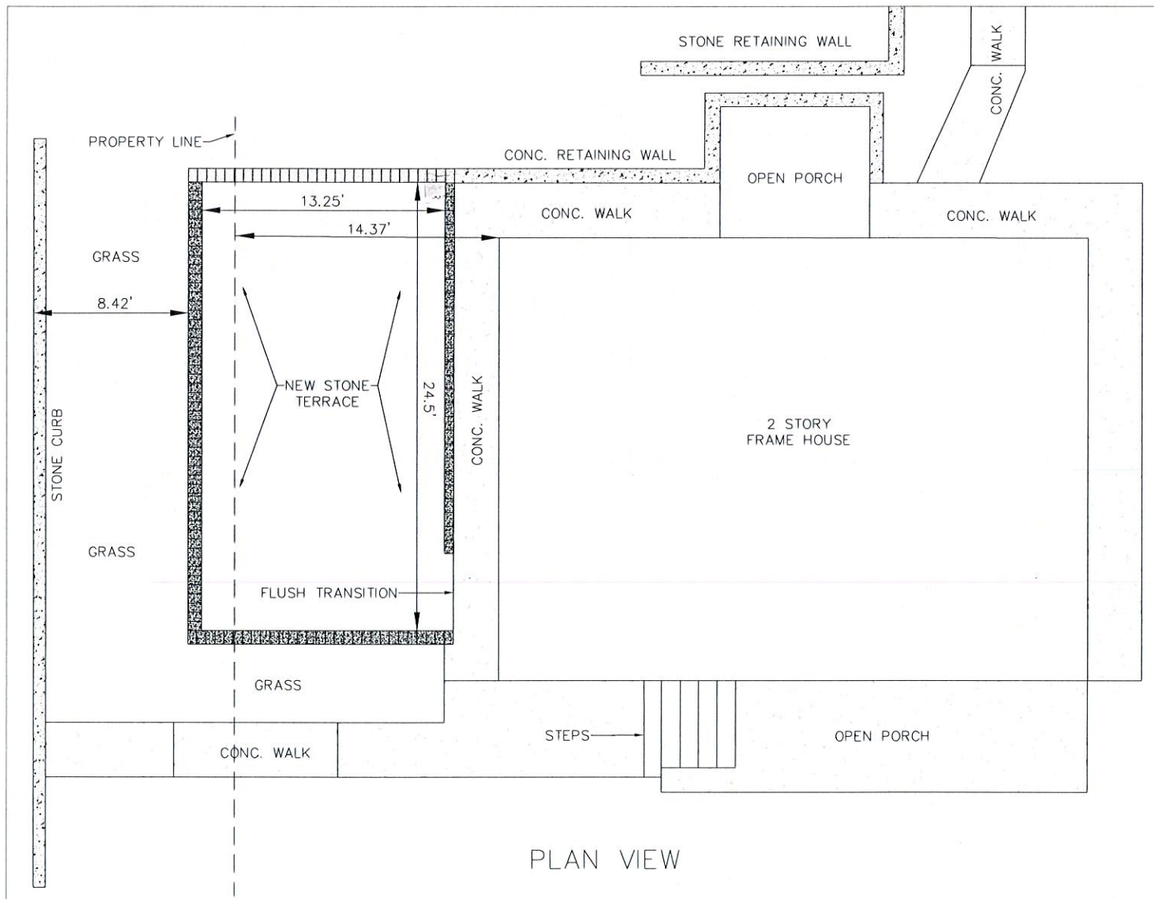

PLAN VIEW

0 4 8
SCALE: 1" = 8'

STATE OF NEW YORK
JARET ADAM HORN
104009
LICENSED PROFESSIONAL ENGINEER

WARNING
IT IS A VIOLATION OF SECTION 7209.2 OF THE NEW YORK STATE EDUCATION LAW FOR ANY PERSON, UNLESS ACTING UNDER THE DIRECTION OF A LICENSED PROFESSIONAL ENGINEER, TO ALTER IN ANY WAY PLANS, SPECIFICATIONS, PLATS OR REPORTS TO WHICH THE SEAL OF A PROFESSIONAL ENGINEER HAS BEEN APPLIED. IF AN ITEM BEARING THE SEAL OF A PROFESSIONAL ENGINEER IS ALTERED, THE ALTERING ENGINEER SHALL AFFIX TO THE ITEM HIS SEAL AND THE NOTATION "ALTERED BY" FOLLOWED BY HIS SIGNATURE, THE DATE, AND A SPECIFIC DESCRIPTION OF THE ALTERATION.

REVISIONS

NO.	BY	DATE	REMARKS

DES JH
DWN JH
CKD JH

34 LINCOLN AVENUE
CROSS SECTION AND PLAN VIEW

SCALE: AS SHOWN

DATE: OCTOBER 2021
DWG. NO.: AB-1
SHEET NO.: 1 OF 2
FILE NAME: AB-1

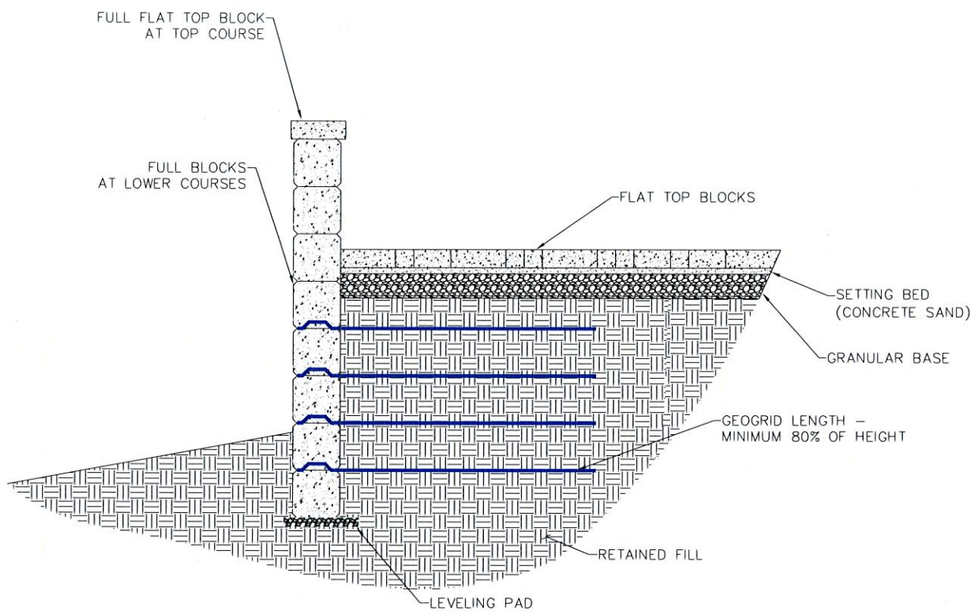

TYPICAL RETAINING WALL CROSS SECTION

0 1 2
SCALE: 1" = 2'

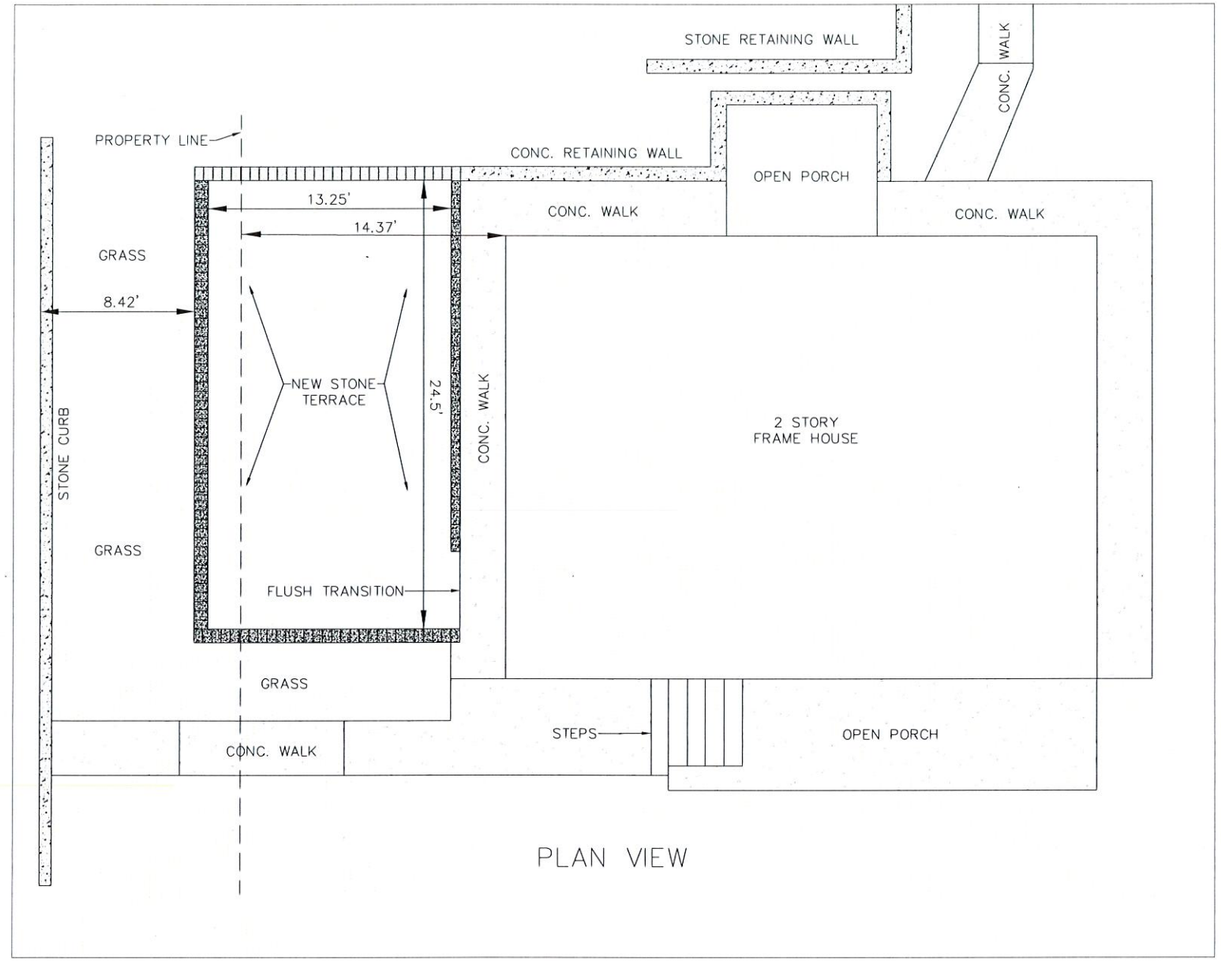

PLAN VIEW

0 4 8
SCALE: 1" = 8'

WARNING
IT IS A VIOLATION OF SECTION 7209.2 OF THE NEW YORK STATE EDUCATION LAW FOR ANY PERSON, UNLESS ACTING UNDER THE DIRECTION OF A LICENSED PROFESSIONAL ENGINEER, TO ALTER IN ANY WAY PLANS, SPECIFICATIONS, PLATS OR REPORTS TO WHICH THE SEAL OF A PROFESSIONAL ENGINEER HAS BEEN APPLIED. IF AN ITEM BEARING THE SEAL OF A PROFESSIONAL ENGINEER IS ALTERED, THE ALTERING ENGINEER SHALL AFFIX TO THE ITEM HIS SEAL AND THE NOTATION "ALTERED BY" FOLLOWED BY HIS SIGNATURE, THE DATE, AND A SPECIFIC DESCRIPTION OF THE ALTERATION.

REVISIONS

NO.	BY	DATE	REMARKS

DES JH
DWN JH
CKD JH

34 LINCOLN AVENUE
CROSS SECTION AND PLAN VIEW

SCALE: AS SHOWN

DATE: OCTOBER 2021
DWG. NO.: AB-1
SHEET NO.: 1 OF 2
FILE NAME: AB-1